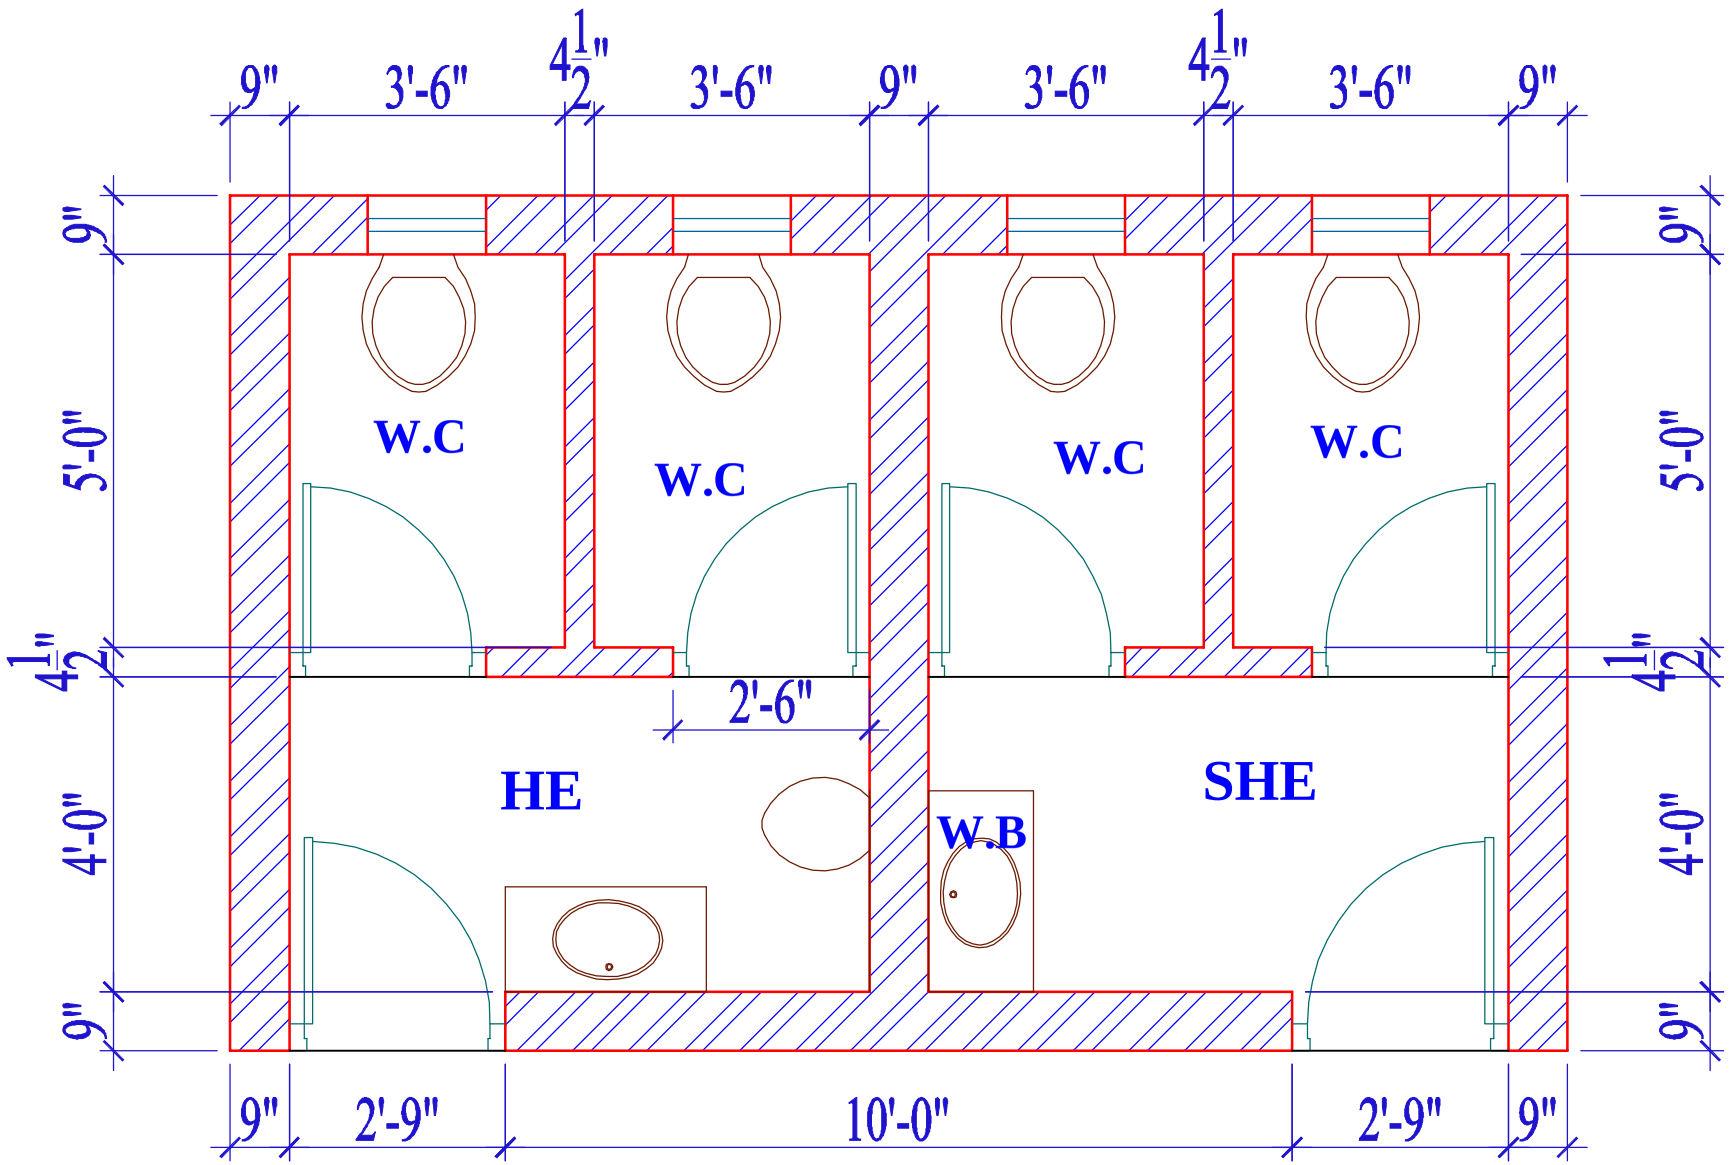

PROPOSED PLAN FOR
MR.
PLOT NO:-
SECTOR:-

architecture-visions
architects| designers| valuers
Office:S.C.F. 25,IInd floor,Phase-11,Mohali, Punjab
P: 0172-4000887
E: a-visions@outlook.com

THIS DRAWING IS COPY RIGHTED.IT IS PROPERTY OF ARCHITECTURE VISIONSAND IS NOT TO BE REPRODUCED,SUPPLIED,HANDED OVER TO A THIRD PARTY OR USED FOR PURPOSE OTHER THAN FOR WHICH IT HAS BEEN INTENDED.